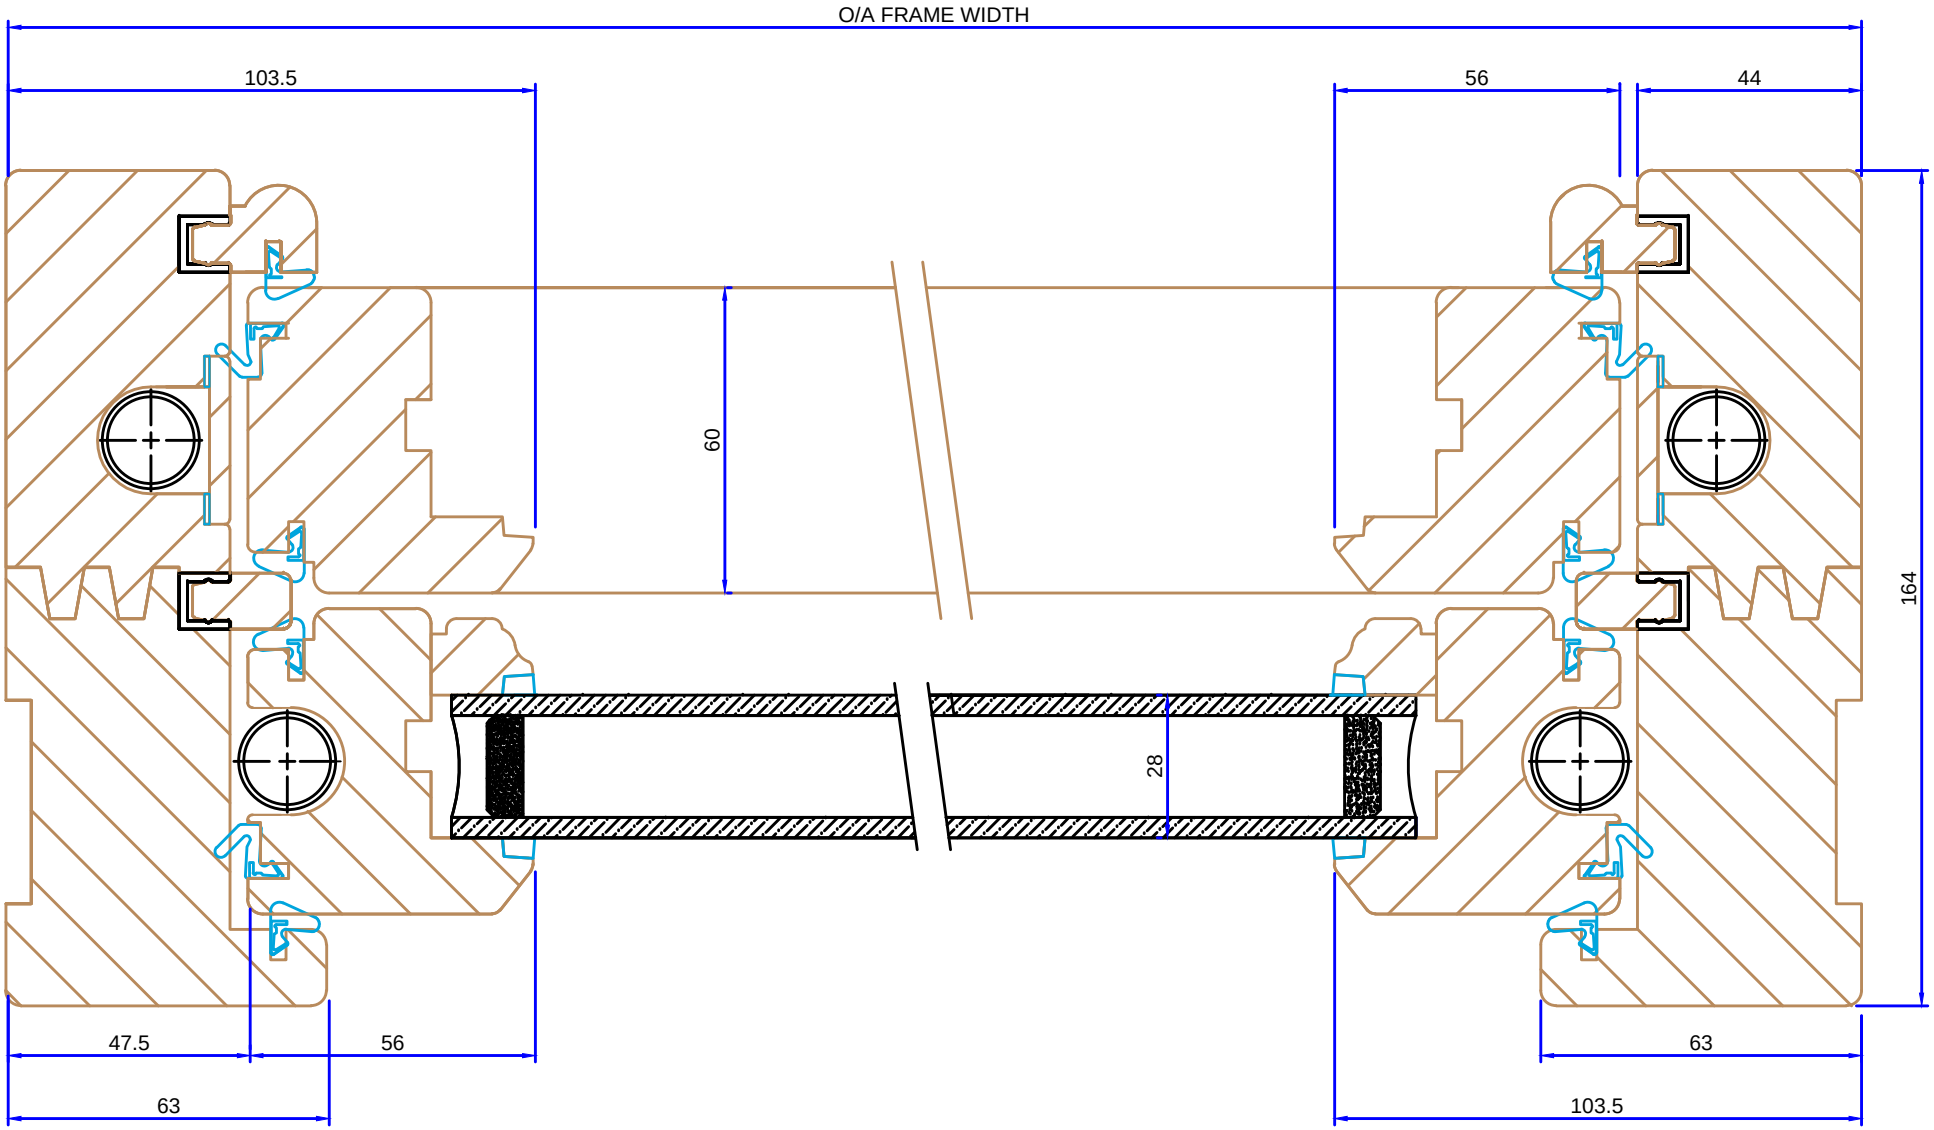

HORIZONTAL CROSS SECTION
THROUGH WINDOW

REV	CHANGE	DATE	BY

arden
Arden Windows Ltd,
Arden House,
Sparkbrook Street, Coventry CV1 5ST.
Tel. 02476 623423
Fax. 02476 237317
www.ardenwindows.net

DETAIL	SEMI-CONCEALED KINWARD HORIZONTAL CROSS SECTION DETAIL.		DRG No AW VS CON ASSY
			SHEET 01 / Issue 1ST
Drawn By PH	Approved By	Dated 18.03.2016	SCALE A3 - 1:1 A4 - NTS